DO NOT SCALE

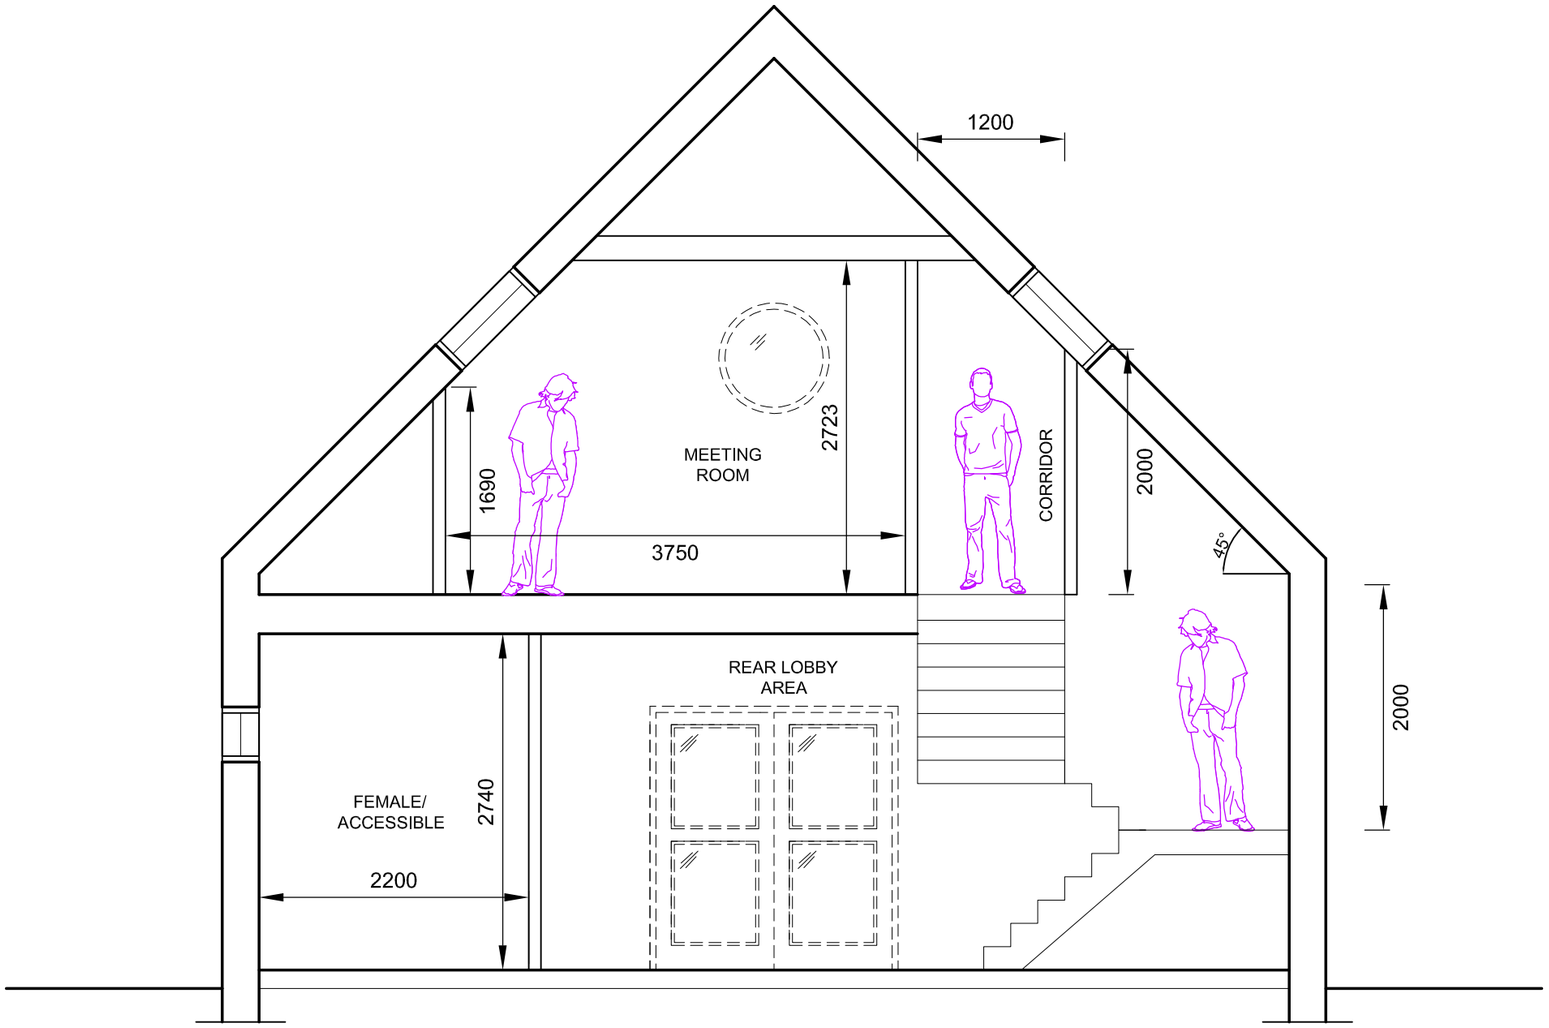

PROPOSED SECTION A-A

SCALE
1:50

m 0 0.5 1 1.5 2 2.5
mm 0 5 10 15 20 25 30 35 40 45 50

A3

CHAWTON HILL

The written dimensions are in all cases to be preferred to the scaled dimensions. Contractors, Sub-contractors and Suppliers MUST verify all dimensions on site.

Notes

Rev.	Purpose of Issue	Date	Authorised
/	TENDER	05.02.14	SMH

CHAWTON HILL
The Small Office
Elm Road
Leatherhead
Surrey KT22 8AP
Tel: (01372) 360 663
Fax: (01372) 360 666
info@chawtonhill.com
www.chawtonhill.com

Client
OUR LADY OF SORROWS CATHOLIC CHURCH
LOWER ROAD
EFFINGHAM
SURREY, KT24 5JP

Project
CONSTRUCTION OF A NEW CHURCH HALL

Title
PROPOSED SECTION A-A

Original Scale	Drawn	Checked	Authorised
1:100	MRB	DME	SMH
	Date 05.02.14	Date 05.02.14	Date 05.02.14

Drawing Number 652.10B005 Rev /